PLOT PLAN 1" = APPROX. 100'

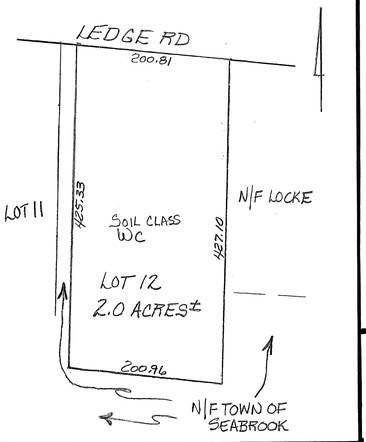

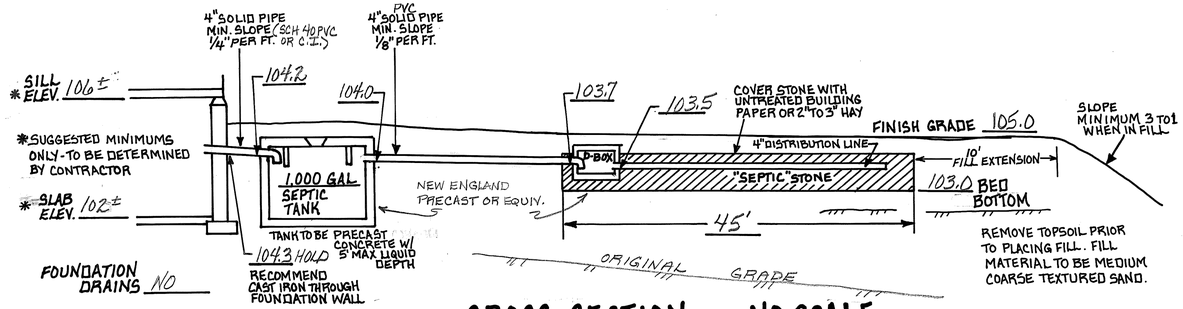

CROSS SECTION — NO SCALE

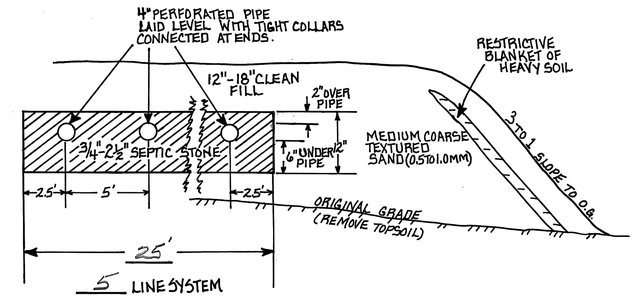

PLAN — 1" = 20'

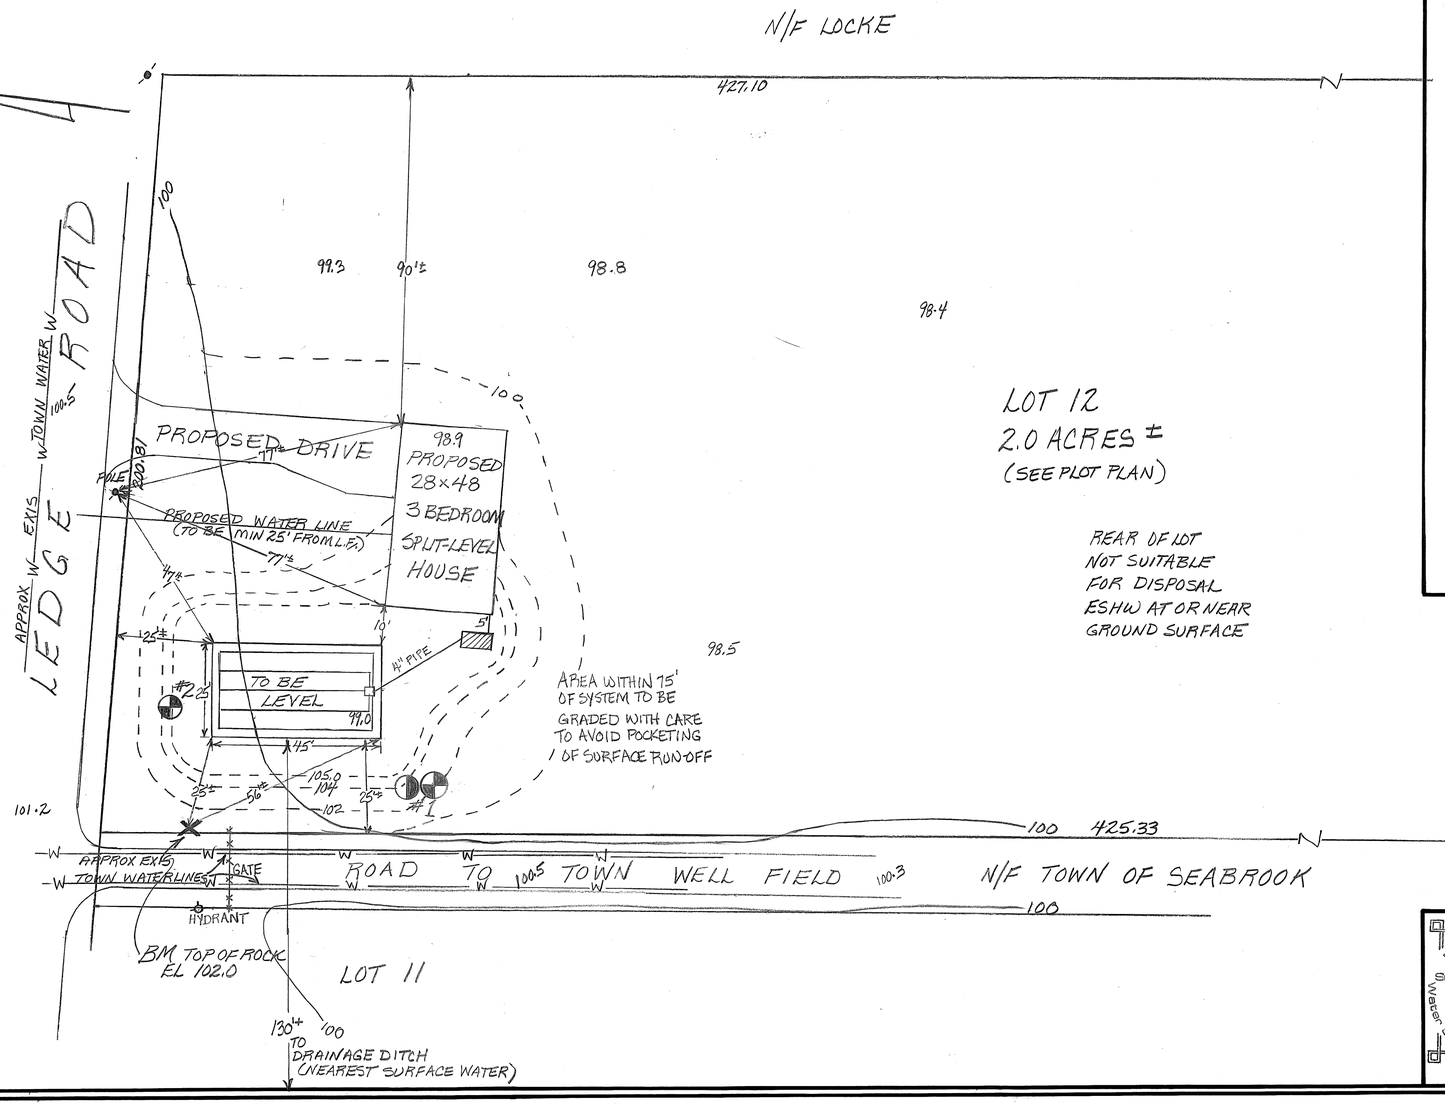

SOIL CLASS: Wc

SOURCE: USDA-SCS SOIL SURVEY 1954

BENCH MARKS:

#1 EL 102.0 TOP OF LARGE ROCK

#2 (ASSUMED DATUM)

DESIGN INTENT:

BED BOTTOM TO BE PLACED 2.7 ABOVE EXISTING GRADE, ~~UPSLOPE SIDE~~. AT PIT #2

SUITABLE REPLACEMENT AREA:

IN PLACE OR REDESIGN

KEY:

- _____ EXISTING CONTOUR
- - - - - - - - - - PROPOSED CONTOUR
- 100.0 EXISTING SPOT ELEVATION
- (100.0) PROPOSED SPOT ELEVATION

(PROPOSED GRADING SHOWN ONLY AS IT PERTAINS TO SEPTIC SYSTEM DESIGN)

NOTES:

1. SUBDIVISION APPROVAL #12469
2. THIS SYSTEM IS NOT DESIGNED TO HANDLE GARBAGE DISPOSAL WASTE.

LOCUS MAP NO SCALE

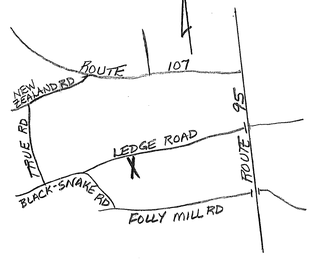

~~TOWN~~ STATE INSPECTOR: G. MINNICK ON SITE 6/23/76

TEST PIT DATA DATE: AS NOTED

EL 99.2 #1			EL 100.3 #2		
98.7	ROOT MAT	0.5 ESHW	99.8	ROOT MAT	0.5
98.2	HIGH ORGANIC	1.0	99.0	DK GRAY MEDIUM TO COARSE SAND	1.3 OBS H_2O = ESHW
95.7	COARSE SAND	3.5 OBS H_2O *	97.8		2.5
92.2		7.0	96±	BROWN COARSE SAND	4'

INSPECTED BY G. MINNICK NHWS & PCC 6/23/76

DATE 4/27/86

* PIT #1 AND PERC DATA FROM APPROVED SUBDIVISION PLAN

PERC TEST DATE: 7/15/76

DEPTH OF HOLE: 28"

RATE OF PERC: 20 * MIN/IN

DESIGN LOADING: 3 BEDROOMS

AREA REQUIRED: 1120 SQ. FT.

PROPOSED SYSTEM: 25 × 45 FOR 1125 SQ. FT. AREA PROVIDED

PLAN OF PROPOSED SEPTIC SYSTEM

LOCUS: LOT 12 LEDGE RD SEABROOK, NH.

OWNER: JOHN CESAR
% MORGADO 14 LEDGE RD
SEABROOK, NH 03874

APPLICANT: ANNE W. BIALOBRZESKI
247 LANDING ROAD
HAMPTON, N.H. 03842
DESIGNER PERMIT #348

NEW HAMPSHIRE Designer of Subsurface Disposal Systems Ann W. Bialobrzeski No. 348 Water Supply & Pollution Control

DATE: 5/5/86

APPROVAL: 134827

68